SOURCE: Reproduced from Ordnance Survey digital map data. All rights reserved.
Ordinance Survey Ireland Licence Number: EN0034517

For continuation see Longitudinal Section Below

Longitudinal Section MA01

Scale :
Vertical 1:50
Horizontal 1:500

Level Datum 19.000m

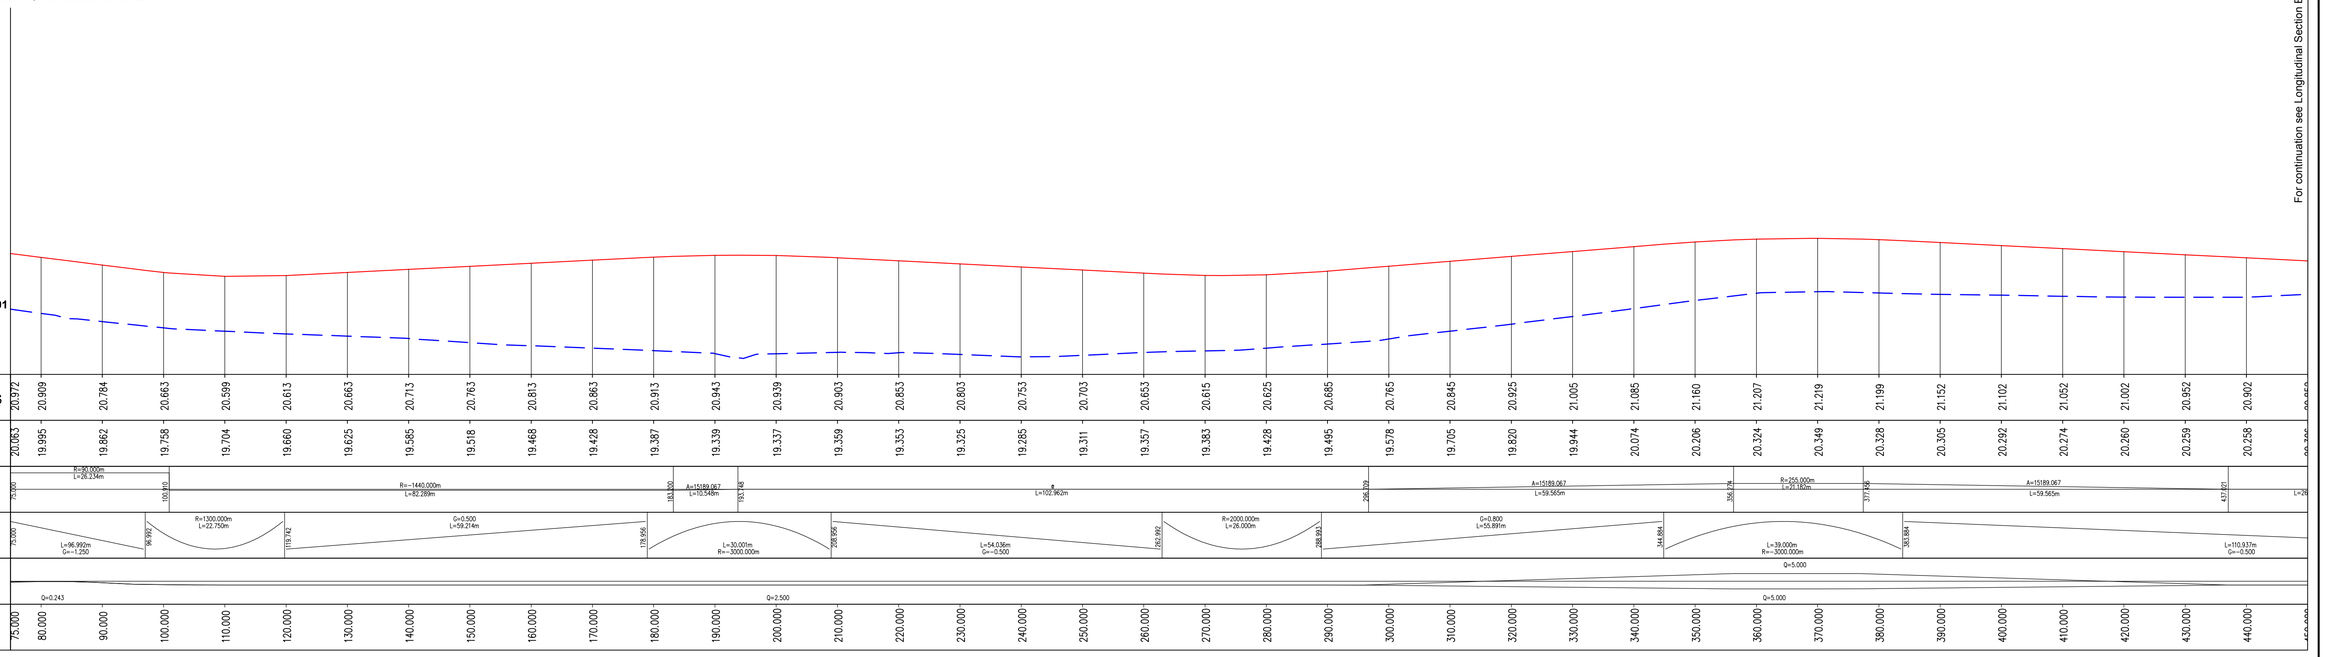

Continuation of Longitudinal Section above

Longitudinal Section MA01

Scale :
Vertical 1:50
Horizontal 1:500

Level Datum 19.000m

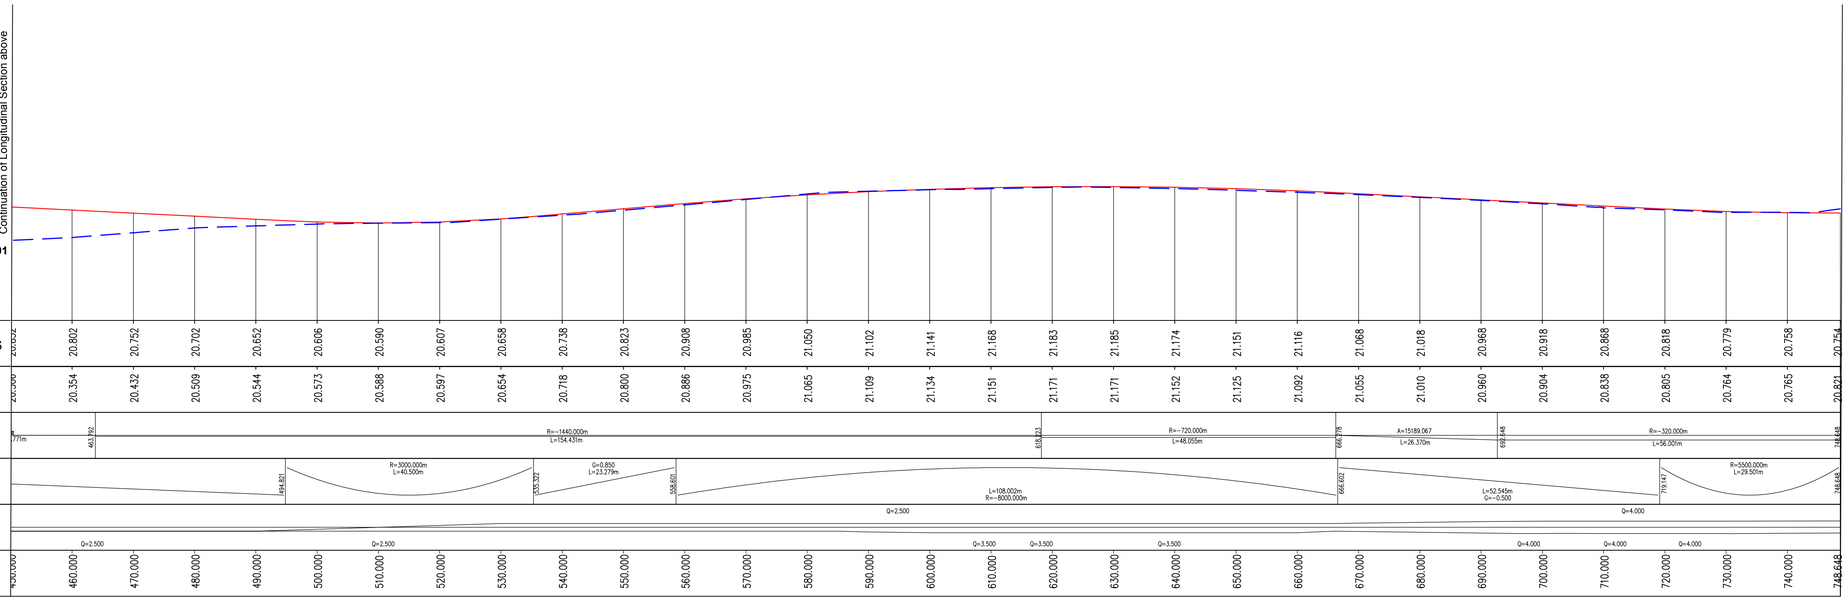

Notes / Legend

This Scheme is at Preliminary Status and may change at Detail Design Stage.

Future permanent access will be provided in accordance with future planning permissions.

Current access to lands will be maintained via field gates - Location to be agreed with landowner.

Existing Ground Level

Proposed Ground Level

© This drawing should not be relied on or used in circumstances other than those for which it was originally prepared and for which Mott MacDonald Ireland Ltd was commissioned. Mott MacDonald Ireland Ltd accepts no responsibility for this document to any other party other than the person by whom it was commissioned.

C:\documents and settings\ocn35580\pwtocal\d01550411\MMD-319884-C-DR-00-XX-0251.dwg

Comhairle Cathrach & Contae Phort Láirge
Waterford City & County Council

Waterford City
& County Council
Davitt's Quay
Dungarvan
Co. Waterford
X35 Y326

MOTT MACDONALD

5 Eastgate Avenue
Eastgate
Little Island
Cork
Ireland

T +353 (0) 21 4809800
F +353 (0) 21 4809801
W www.mottmac.com

Notes
- This drawing is the property of Mott MacDonald. It is a confidential document and must not be copied, used, or its contents divulged without prior consent.
- All levels are referred to Ordnance Survey Datum, Malin Head.
- DO NOT SCALE, use figured dimensions only, if in doubt ask.

Original Drawing Size A1

Dungarvan Road FPS, Clonmel

Rev.	Date	Drawn	Description	Chk'd	Appr.
P03	27/04/2018	JOR	For Approval	NS	NS
P02	21/03/2018	JOR	For Approval	NS	NS
P01	10/11/2017	MH	For Information	NS	NS

Drawing Title:
Dungarvan Road R665
Part 8 Planning
Longitudinal Section MA01

Status: PRE

Revision: P03

Designed: J. O'Riordan	Job Number : 319884	Drawing No. MMD-319884-C-DR-00-XX-0251
Drawn: M. Hurley		
Checked: N. Samachetty	Scale at A1: V=1:50 H=1:500	
Approved: N. Samachetty	Date: Nov 2017	