A1

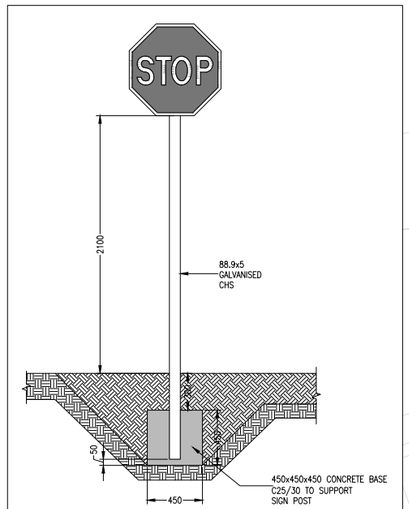

TYPICAL TRAFFIC SIGNS DETAILS

SCALE A1 1:25, A3 1:50

NOTE:
ALL TRAFFIC SIGNS AND ROAD MARKINGS TO BE INSTALLED IN ACCORDANCE WITH THE DEPARTMENT OF TRANSPORT TRAFFIC SIGNS MANUAL

NOTE:
ALL TACTILE PAVING TO BE INSTALLED IN ACCORDANCE WITH GOOD PRACTICE GUIDELINES ON ACCESSIBILITY OF STREET SCAPES MARCH 2009

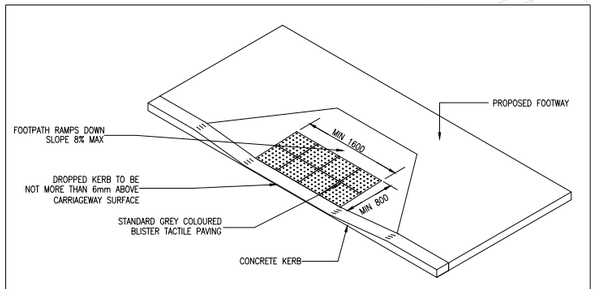

TYPICAL TACTILE PAVING WITH DROPPED KERB

SCALE A1 1:50, A3 1:100

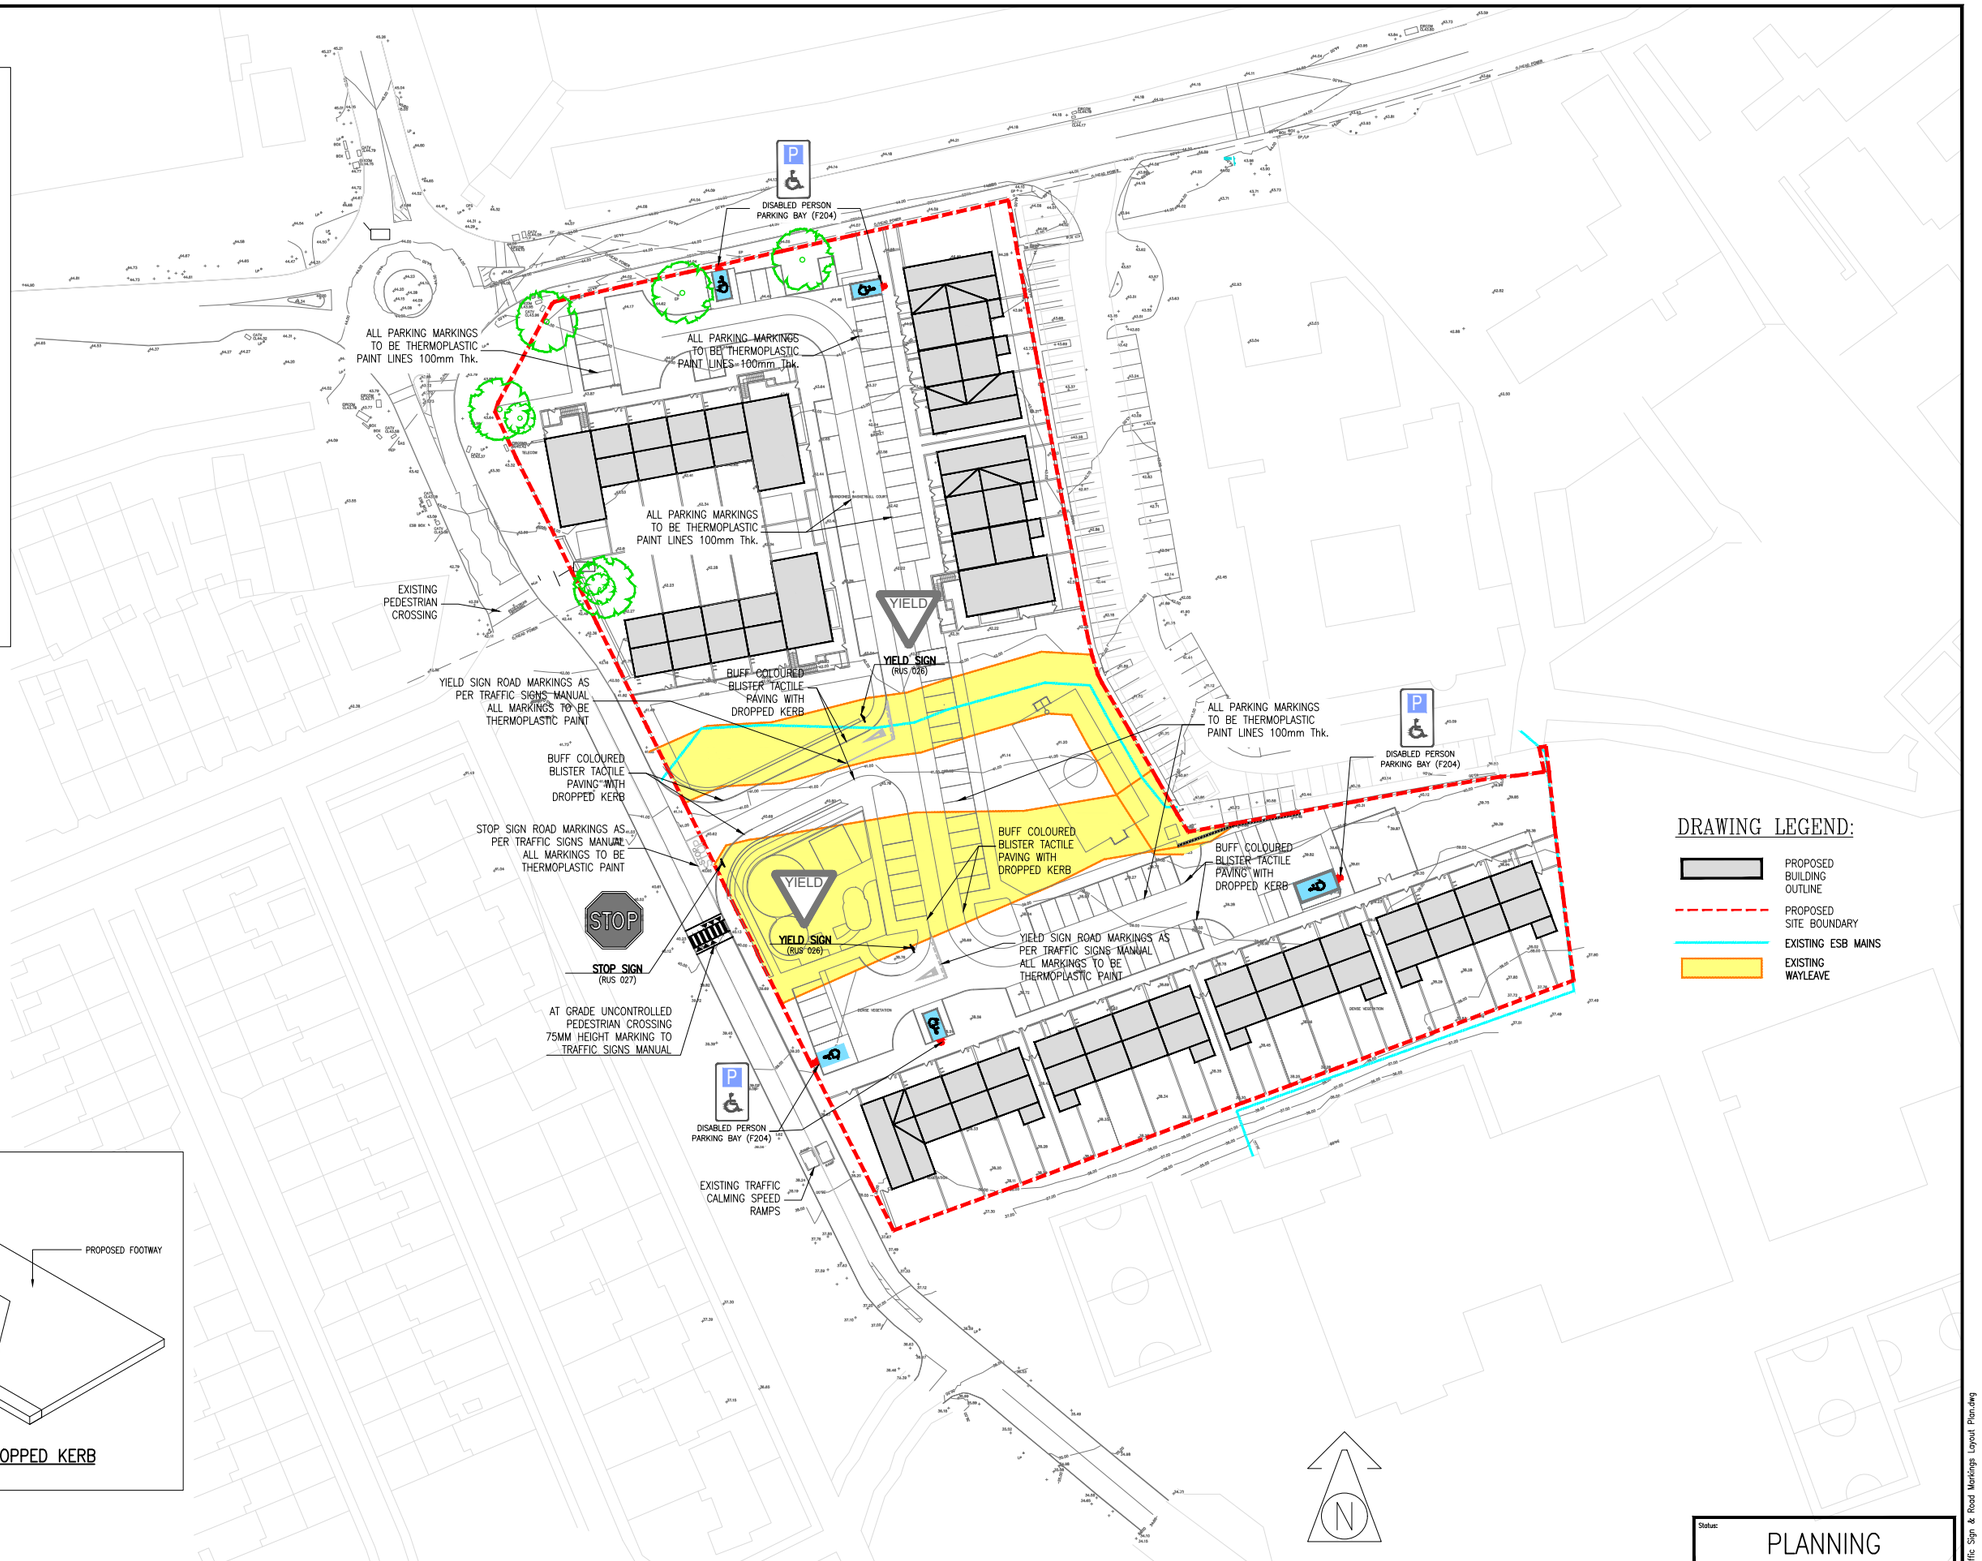

DRAWING LEGEND:

- PROPOSED BUILDING OUTLINE
- PROPOSED SITE BOUNDARY
- EXISTING ESB MAINS
- EXISTING WAYLEAVE

© HAYES HIGGINS PARTNERSHIP

Referenced drawings	
Dwg No.	Dwg Title

Issue register					
Rev.	Date	Description	Dwn.	Chkd.	Apprvd.
PL1	20.04.18	PLANNING ISSUE	EH	EH	NP

NOTES:

1. THIS DRAWING TO BE READ IN CONJUNCTION WITH ALL RELEVANT ARCHITECTS, SERVICE ENGINEERS DRAWINGS & SPECIFICATIONS.
2. ALL LEVELS ARE STRUCTURAL UNLESS NOTED OTHERWISE.
3. ALL WORKS TO BE CARRIED OUT IN ACCORDANCE WITH THE RELEVANT BUILDING REGULATIONS.
4. DO NOT SCALE – WORK TO FIGURE DIMENSIONS ONLY.

QUALITY ISO 9001:2000 NSAI Certified

ENGINEERS IRELAND cpd ACCREDITED COMPANY

Drawing Title: PROPOSED ROAD MARKING AND SIGNAGE LAYOUT

Date:	Scale:	
09.02.17	A1 – 1/500, A3 – 1/1000	
Drawn By:	Checked By:	Approved By:
M.DI DATO	K.KINCHELLA	N.PATTERSON

Client: WATERFORD CITY AND COUNTY COUNCIL

Job Description: SOCIAL HOUSING PPP BUNDLE 2 SLIEVEKEALE, WATERFORD CITY

Project No:	Drawing Ref:	Rev:
17KK007/SHB2	SLI–C–008	PL1

Status: PLANNING

Hayes Higgins Partnership
Gas House Lane, Kilkenny.
Gas House Lane, Kilkenny (056) 7764710 info@hayeshigginskk.com
58 Fitzwilliam Square, Dublin 2. (01) 6612321 (01) 6625804 admin@hayeshiggins.ie

CADFILE: SHB2-SLI-CS-HHP-DR-C-008 Traffic Sign & Road Markings Layout Plan.dwg