Republic of Ireland RGB & CIR – © Bluesky International Ltd.

Section 38 - Road Traffic Act, 1994

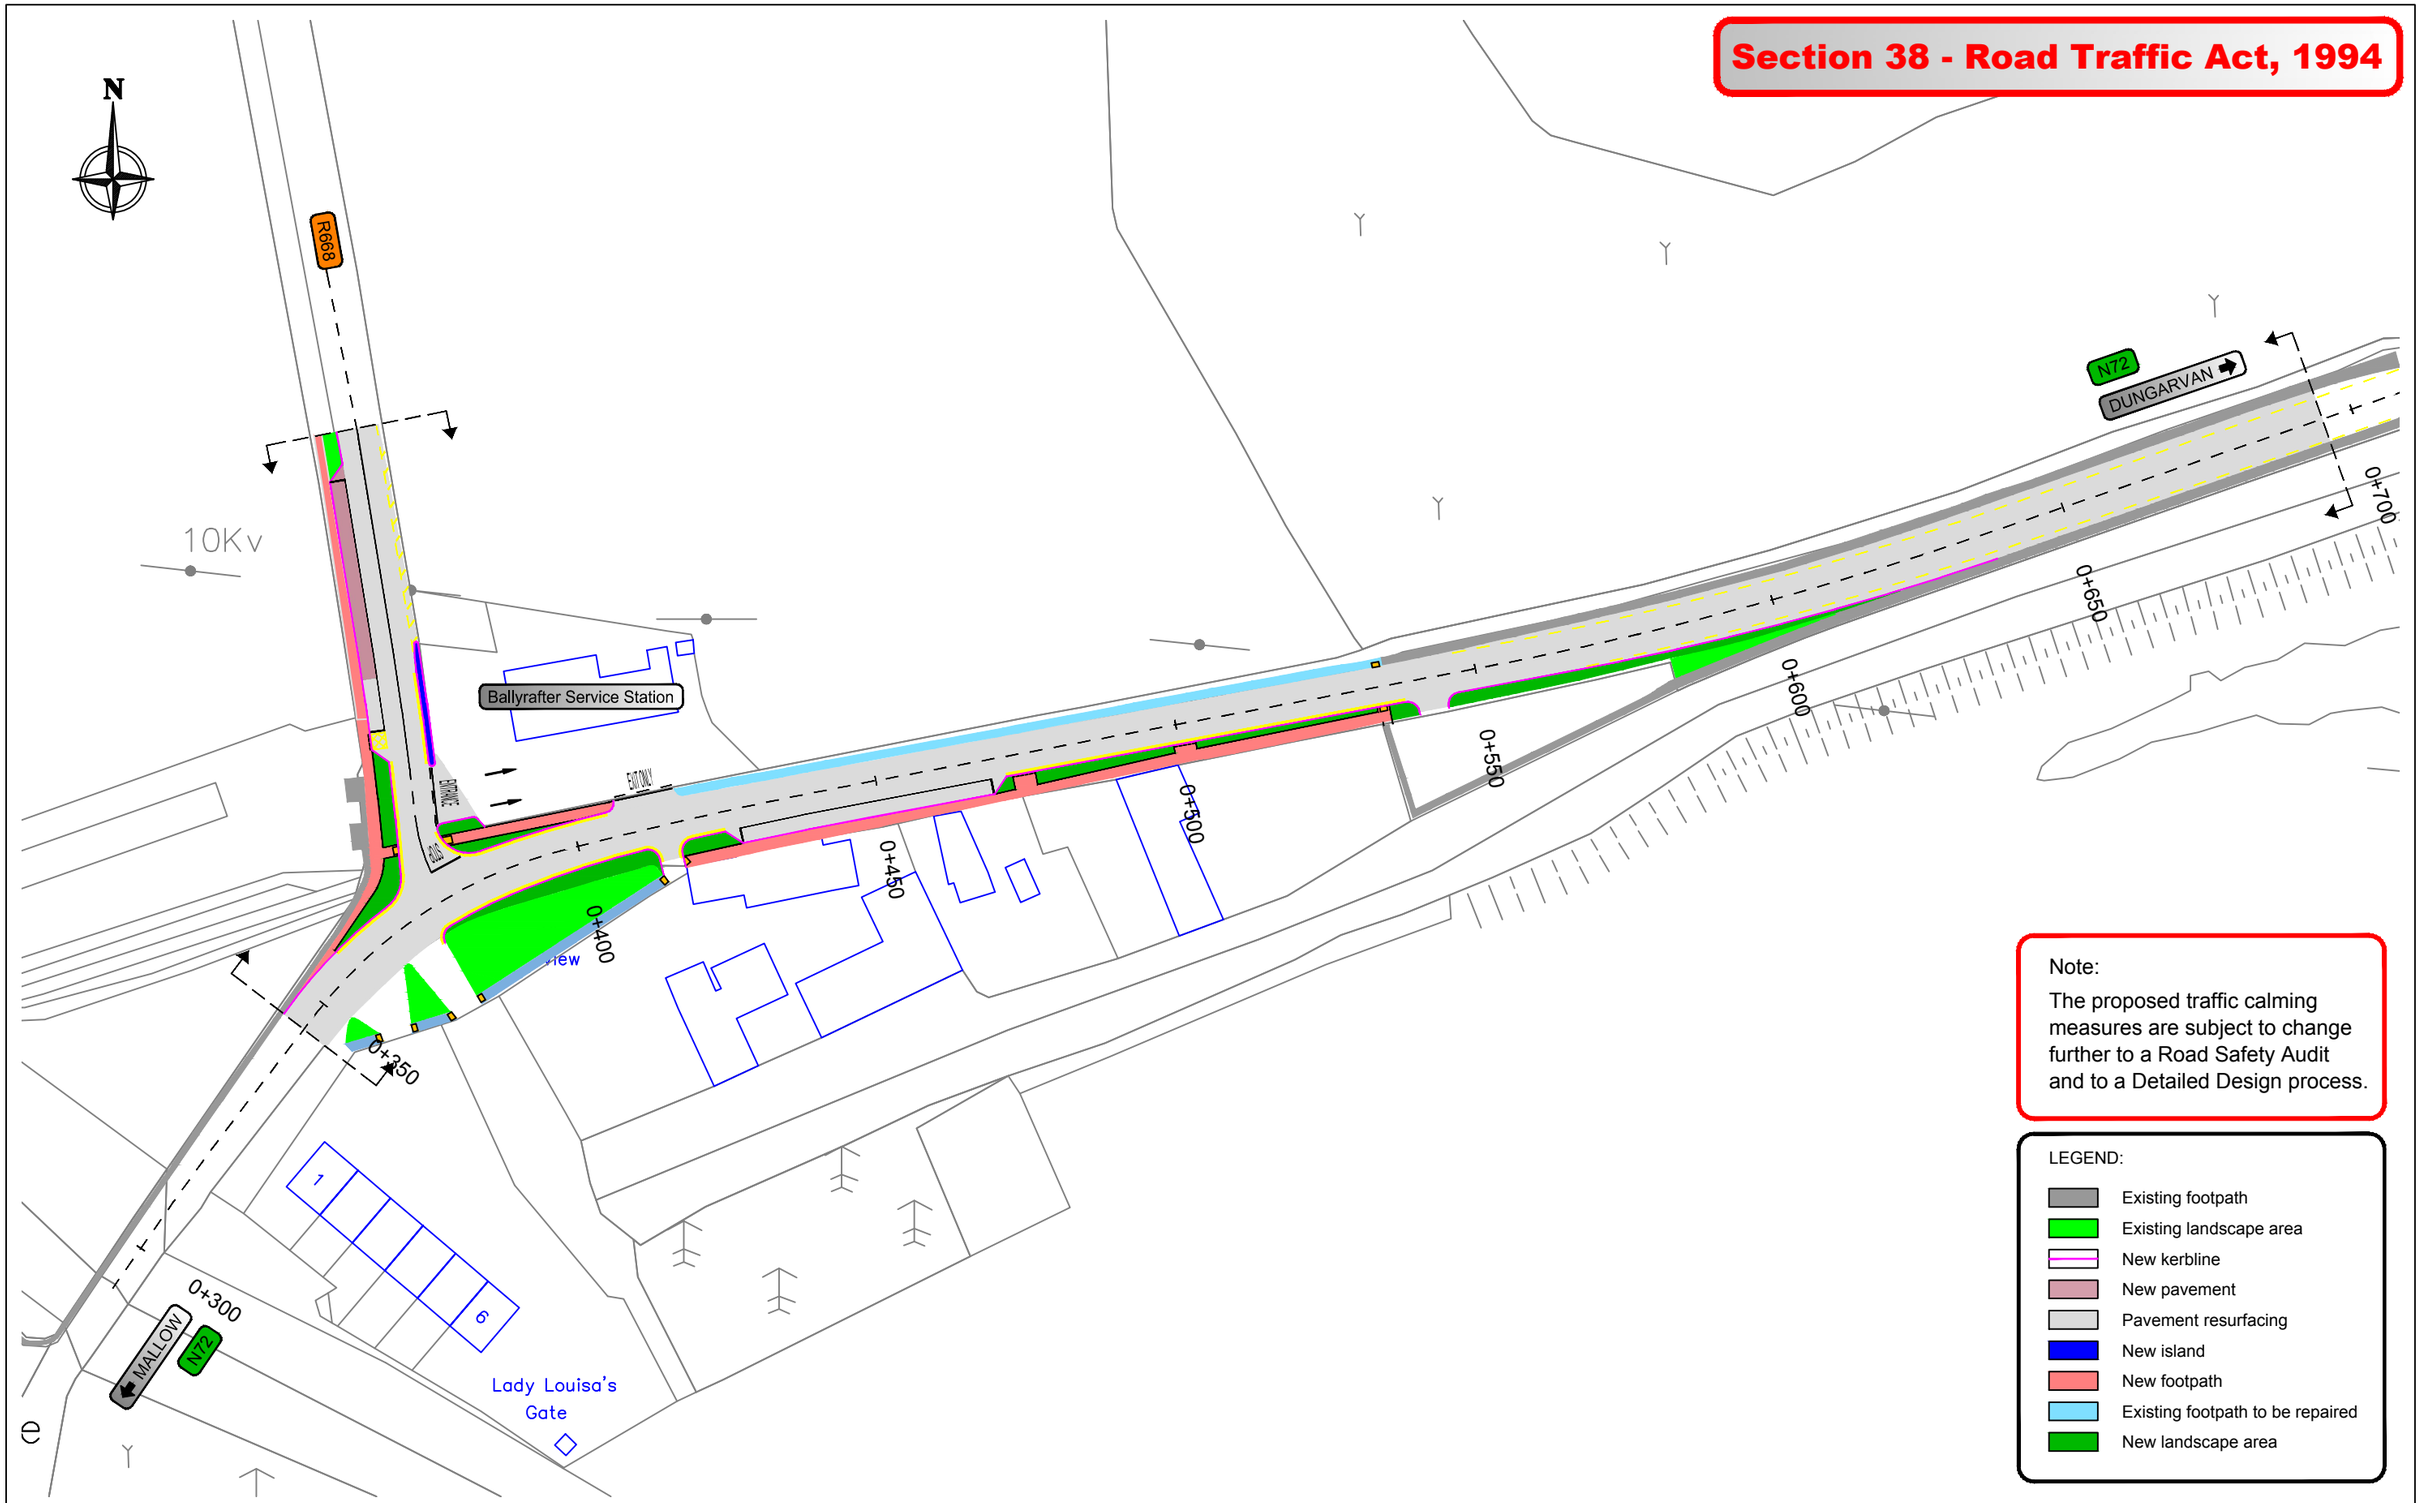

Note:

The proposed traffic calming measures are subject to change further to a Road Safety Audit and to a Detailed Design process.

LEGEND:

- Existing footpath
- Existing landscape area
- New kerbline
- New pavement
- Pavement resurfacing
- New island
- New footpath
- Existing footpath to be repaired
- New landscape area

NOTES:

DO NOT SCALE

Revision	Date	Description	Drawn by	Checked by	Approved by
R1	20/02/2019	Drawing issued for Section 38 - Road Traffic Act, 1994.	BE	JO'N	GH

Client: Bonneagar Iompair Éireann Transport Infrastructure Ireland

Design: Comhairle Cathrach & Contae Phort Láirge Waterford City & County Council

Tel: 0761 102020
E-mail: contact@waterfordcouncil.ie

Approved by: G. Hynes (GH)
Checked by: J. O'Neill (JO'N)
Drawn by: B. Erak (BE)
Scale: 1:1000 (@A3)
Rev. Date: 20/02/2019

Project Title: N72 Lismore - HD15 Site N72WD_141.1

TII Project No.: W/18/17641
MRG Project No.: MRG-4/17/003

Drawing Title: Proposed Layout - Overall Map
Sheet 1 of 2

Project Folder No.: 02
Rev.: R1

Drawing Number: MRG-4/17/003-DWG-101
Pdf Drawing: MRG-4/17/003-DWG-101R1

Unauthorised reproduction infringes Ordnance Survey Ireland and Government of Ireland copyright.

© Ordnance Survey Ireland. All rights reserved. License number 2015/18/CCMA/WaterfordCity&CountyCouncil.