Part 8 Lighting 1-1000.dwg

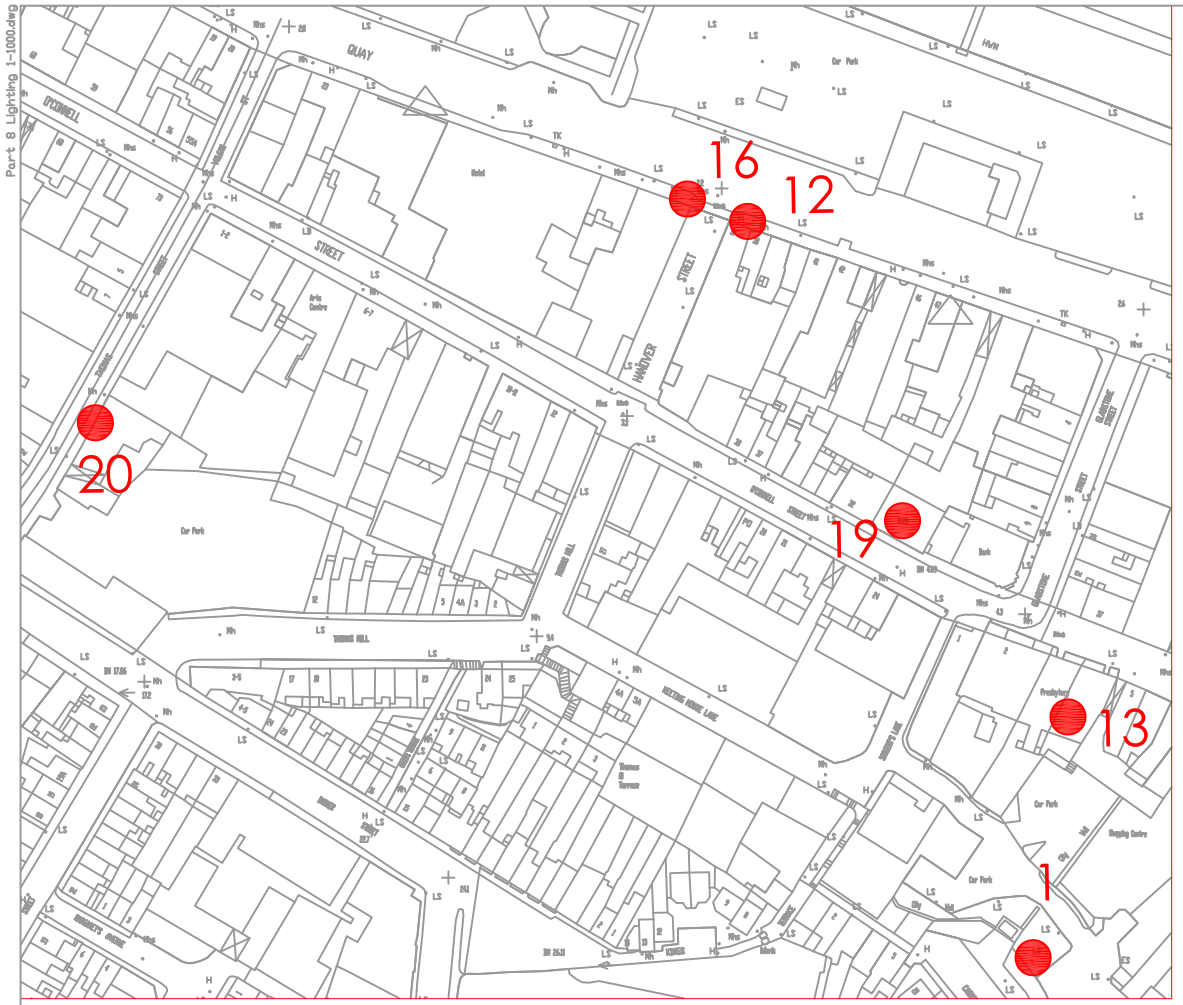

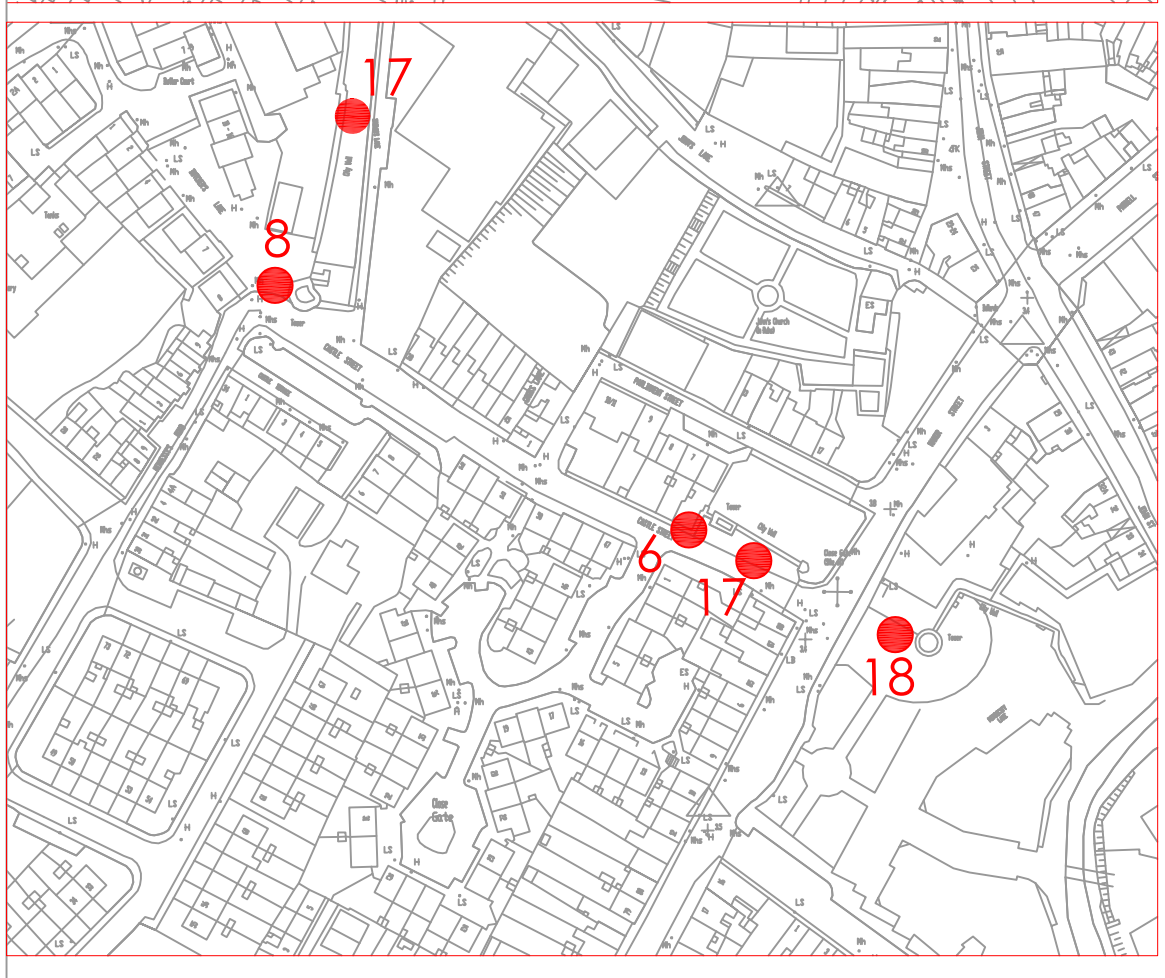

1	Beach Tower
2	Bishops Palace 18th Century
3	Blackfriars, Conduit Lane
4	Central Library, Lady Lane
5	City Hall/Mayor's Treasury
6	Double Tower, Castle Street
7	French Church, Greyfriars
8	French Tower, Browne's Lane
9	House of Waterford Crystal, The Mall
10	Irish Silver Museum, Cathedral Square
11	Irish Museum of Science & The Story of Time
12	Former Munster Express Building
13	Presbytery, Georges Street
14	Reginald's Tower
15	St Martin's Gate,
16	The Granary, Hanover Street
17	City Walls
18	Watchtower, Railway Square
19	Waterford Gallery of Art
20	WCQ Art House
21	WVW Plaza, Quays

Site Location Plan
Scale: 1:1000

N

REVISIONS	DATE	INITIALS	NO.

Comhairle Cathrach & Contae Phort Láirge
Waterford City & County Council

########

PROJECT: ####			
TITLE: City Of Lights			
SCALE: 1:1000	DRAWING No.: 01		REV
Project number: ##########	DATE: ####	DRAWN BY: ####	CHECKED: ####

03.05.2022