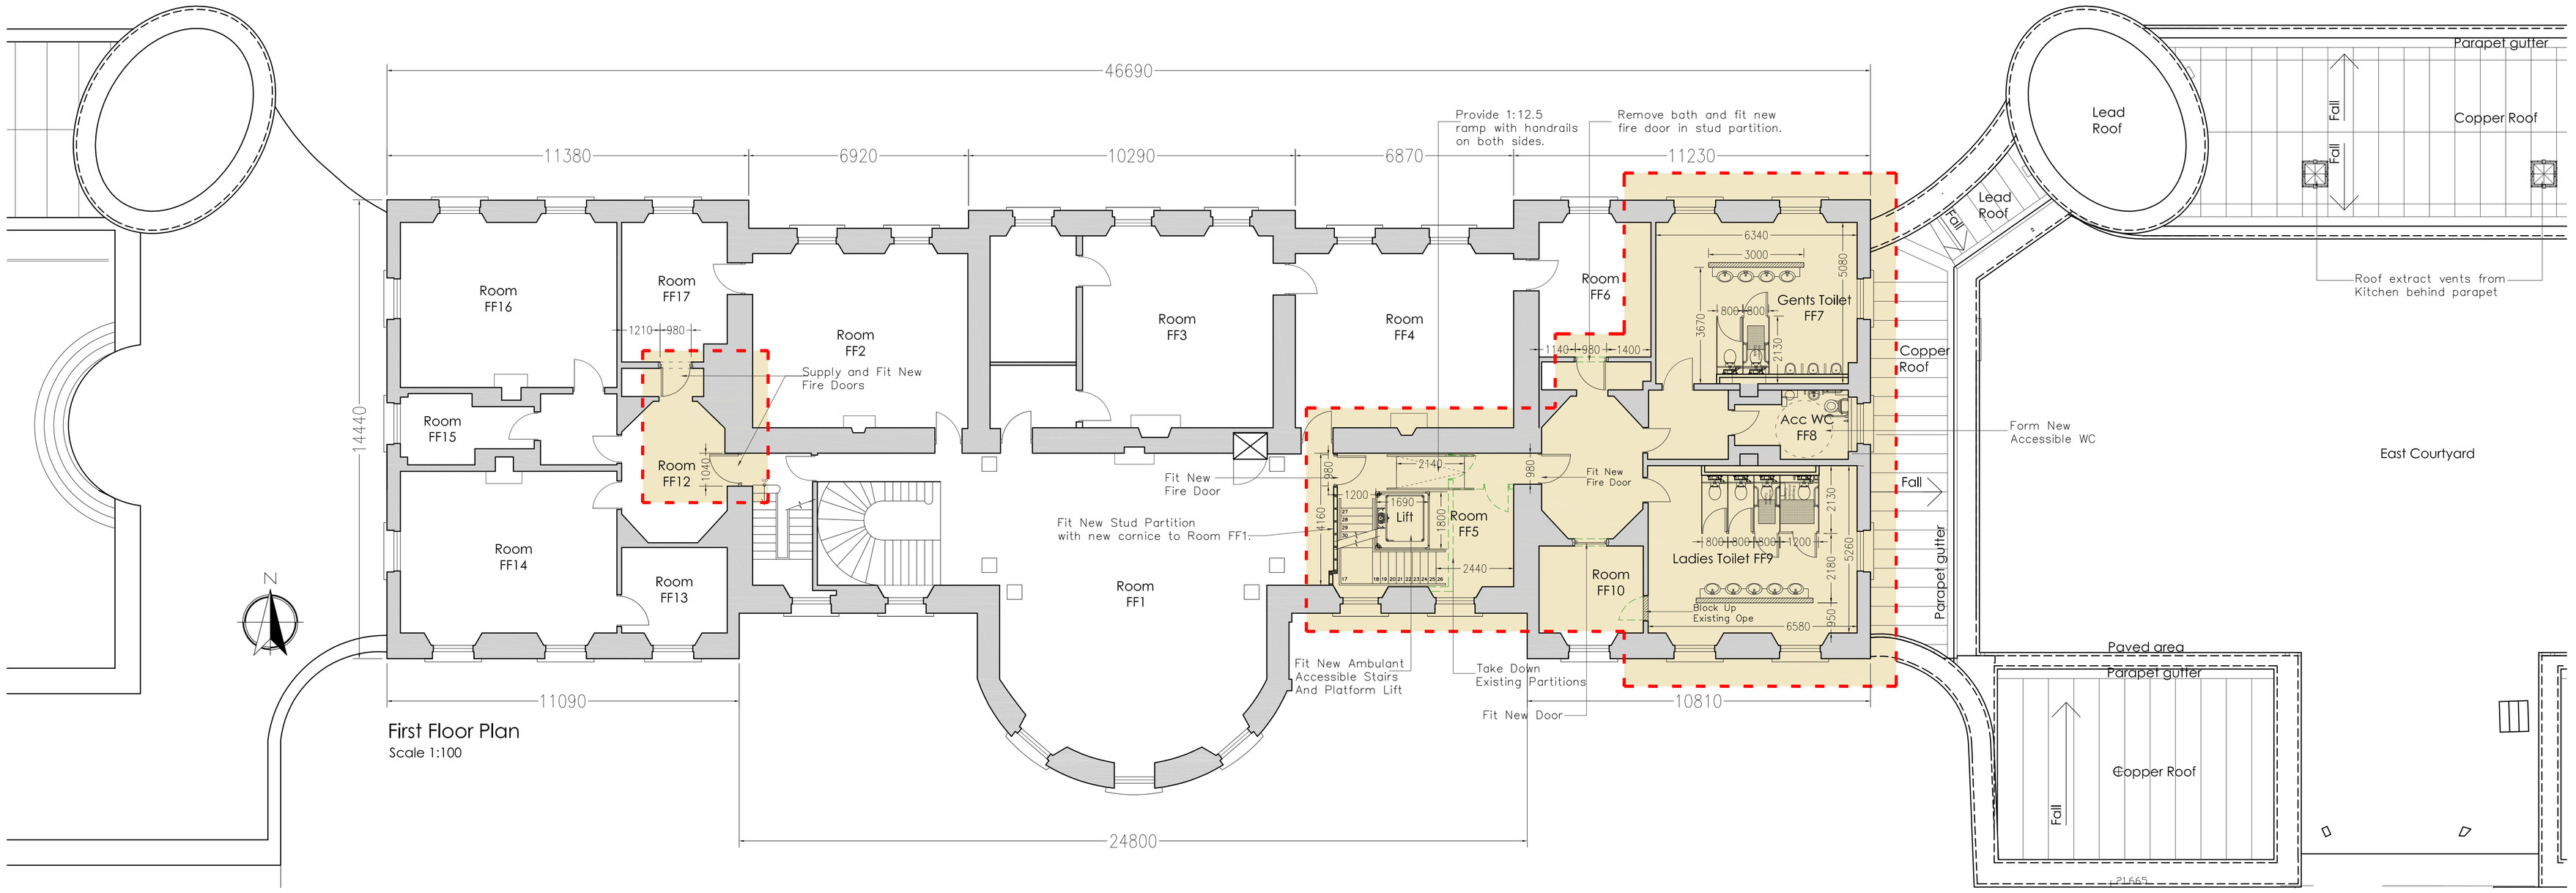

First Floor Plan
Scale 1:100

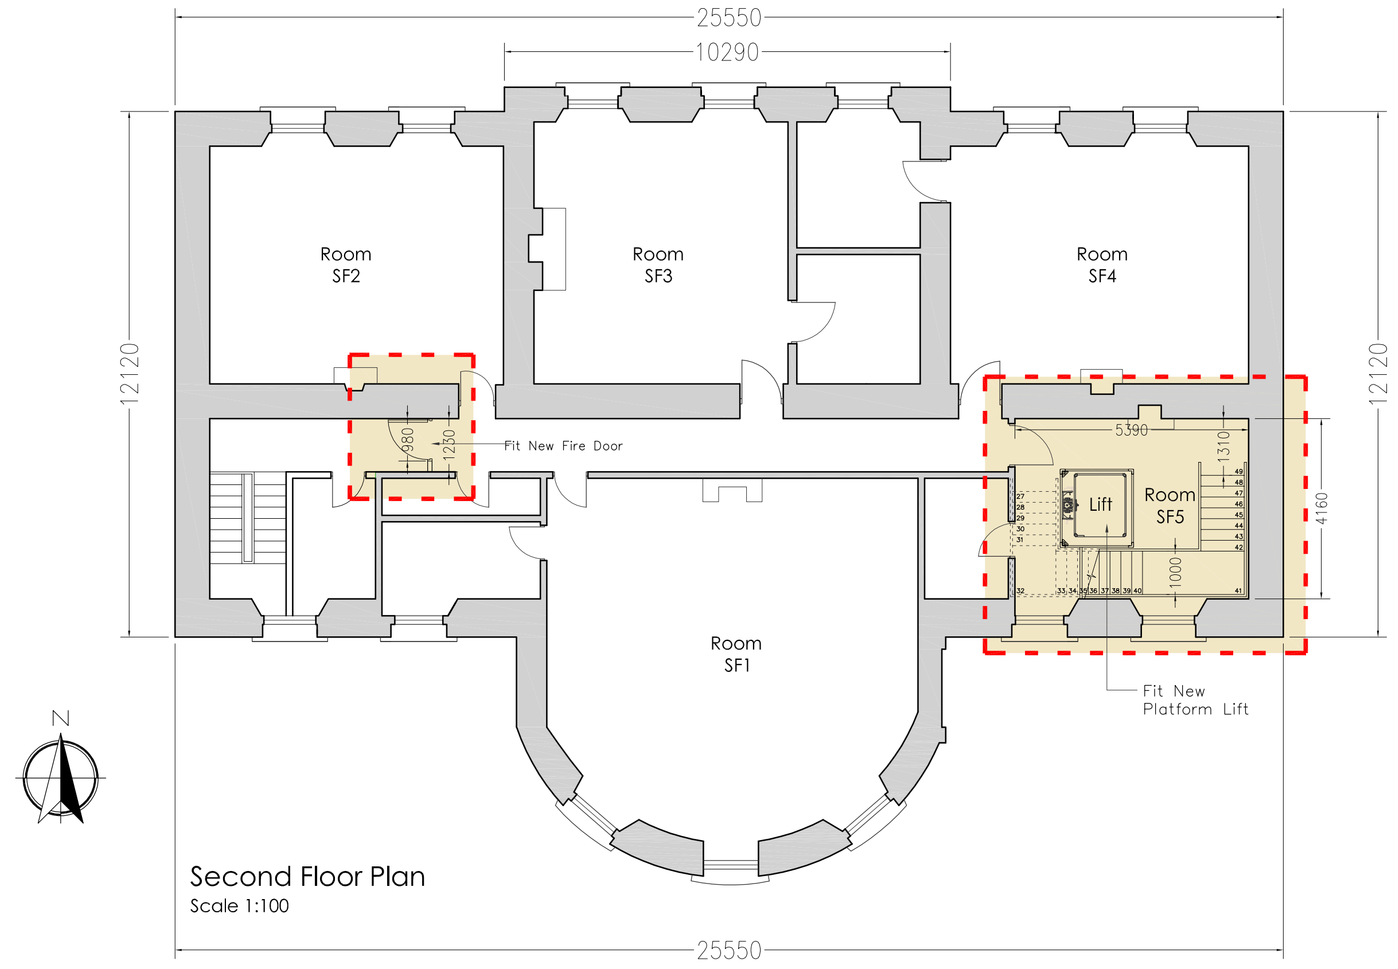

Second Floor Plan
Scale 1:100

No.	Date	Details	By

DRAWING PURPOSE
For Part 8 Purposes Only

BLUETT & O'DONOGHUE ARCHITECTS

No. 1 Chancery Street,
Dublin 7 , Ireland.
Tel: 353 (1) **8656265**

E-mail: **mail@boda.ie**
Web: **www.boda.ie**

No. 2 John Street,
Kilkenny, Ireland.
Tel: 353 (56) **7762907**

E-mail: **mail@boda.ie**
Web: **www.boda.ie**

PROJECT
Proposed development at Mount Congreve

CLIENT
Mount Congreve Trust

DRAWING TITLE
Proposed First & Second Floor Plans

DRAWN	CHECKED	PROJECT REF
DD	PB	19-040
DATE	SCALE	DRG NO / REV
June 2019	1:100 @ A1	P-06

© Copyright of Bluett & O Donoghue Architects