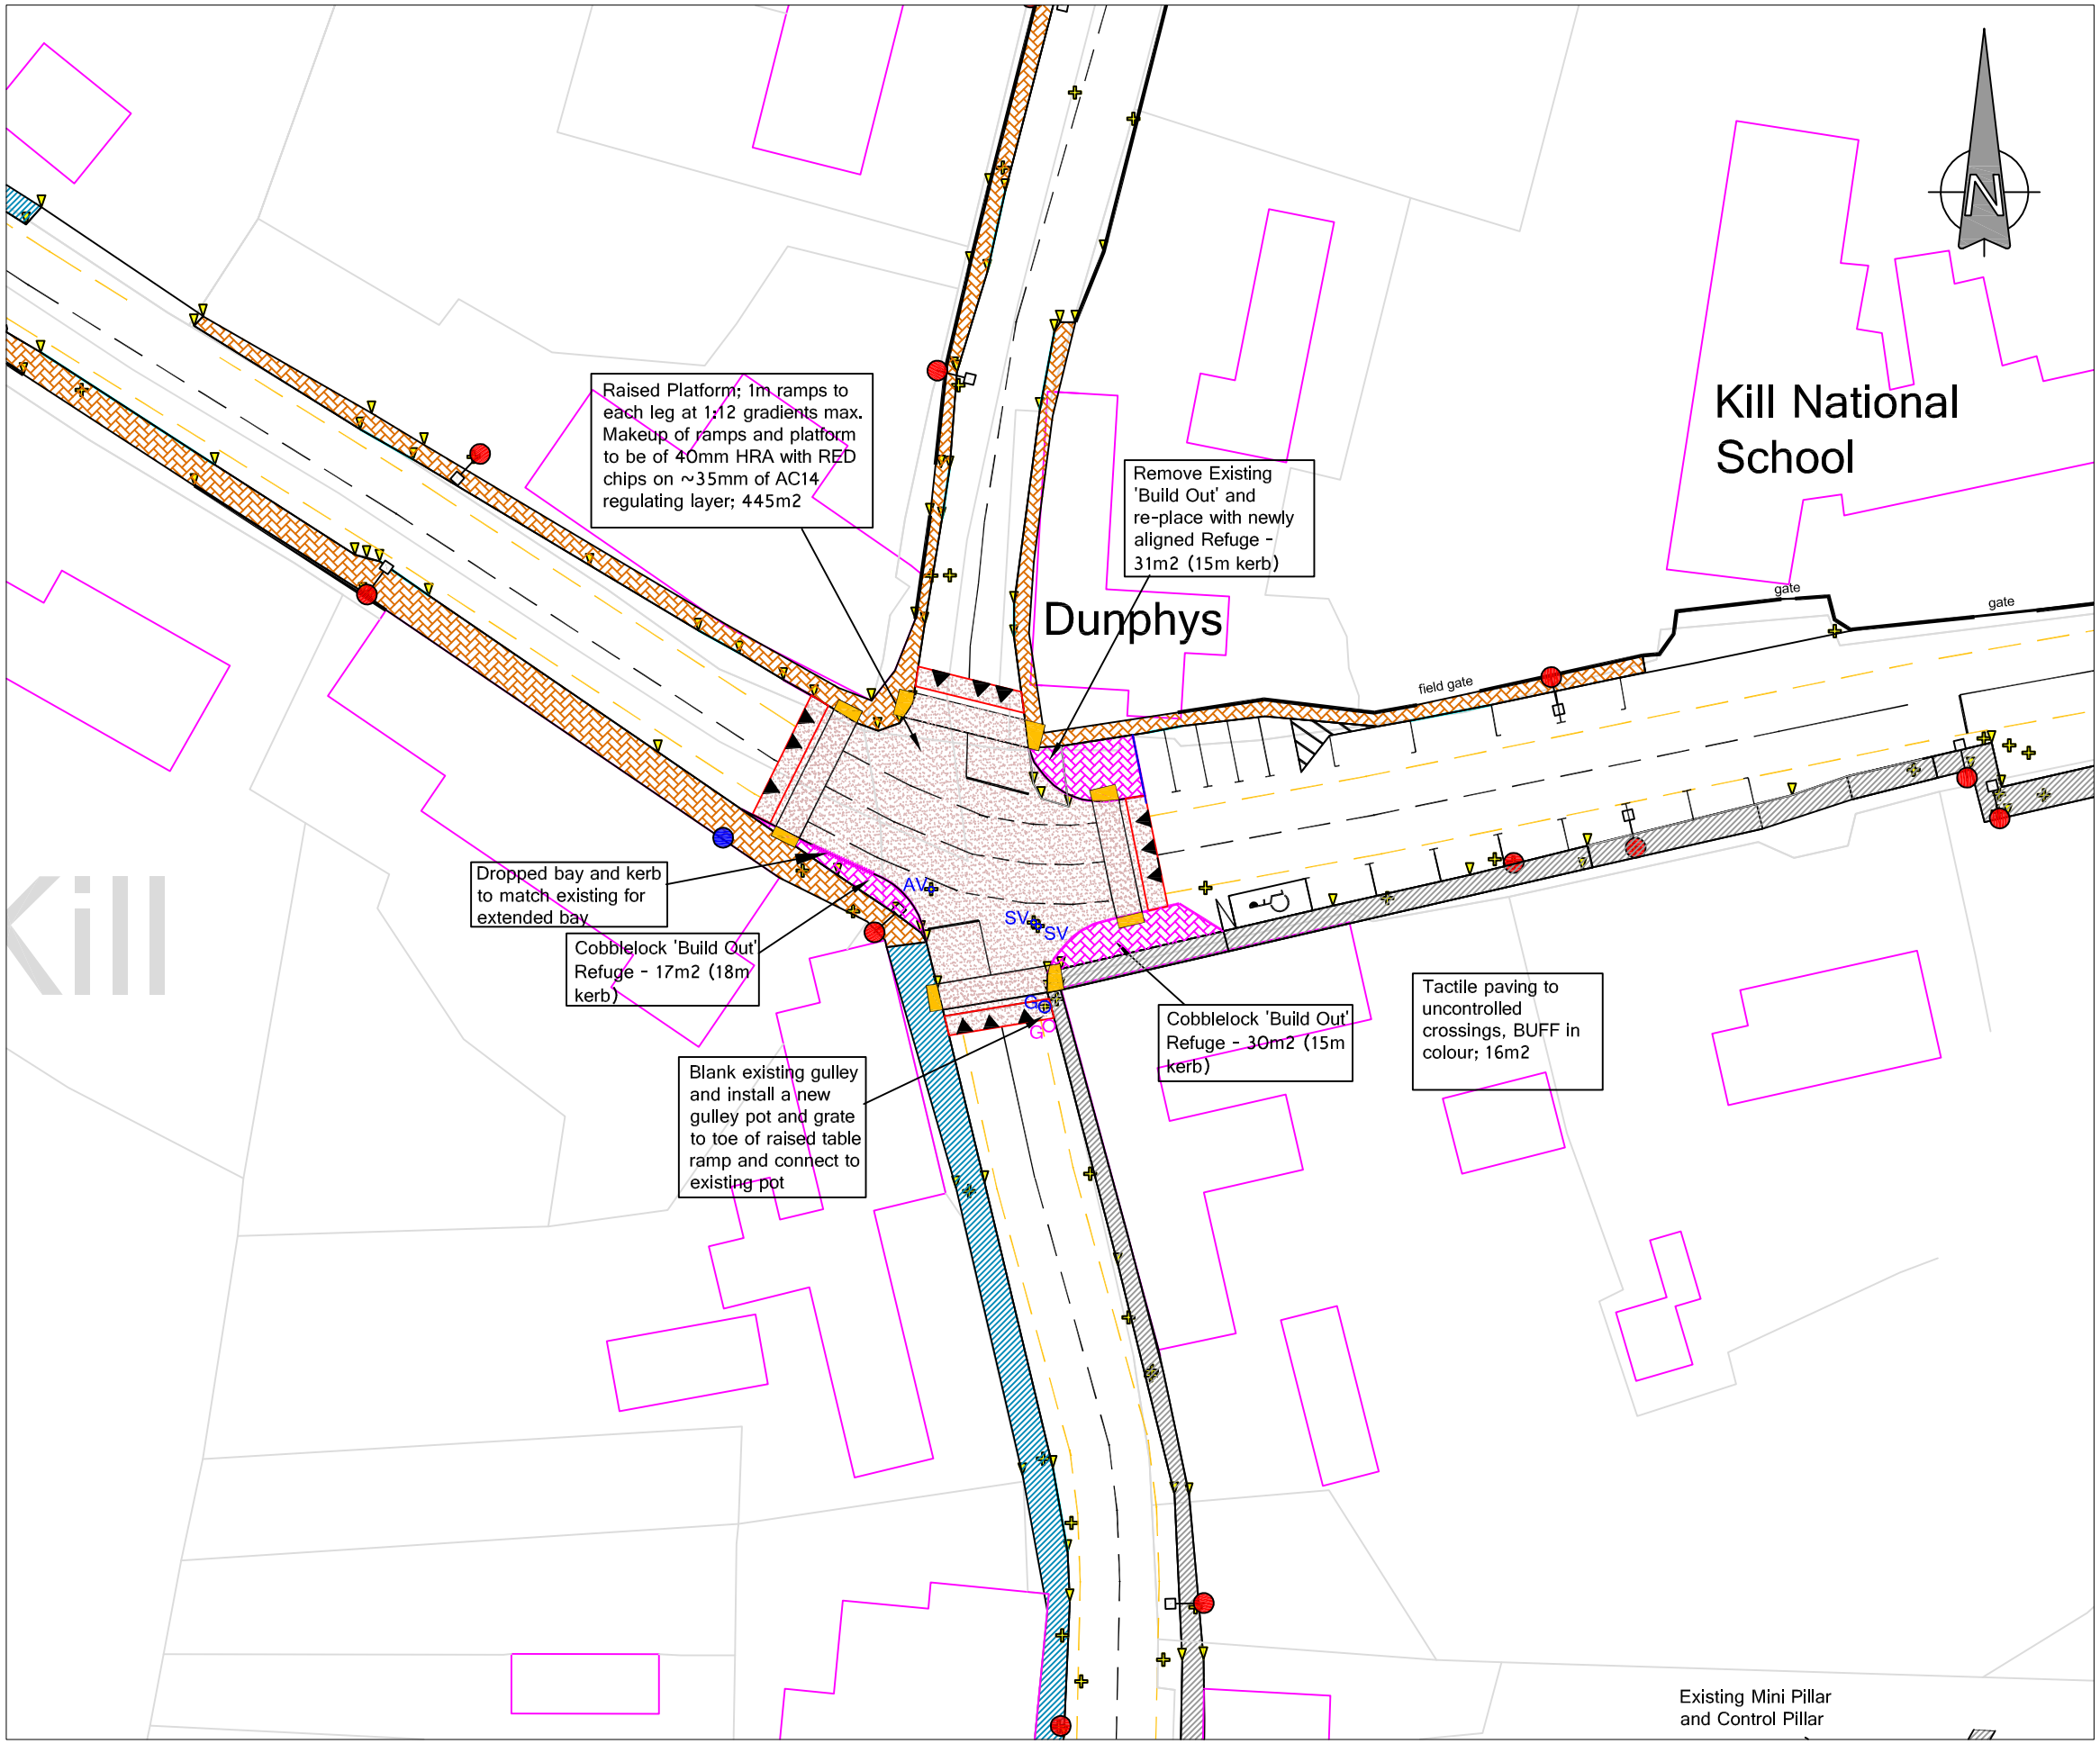

LEGEND

- Survey Spot
- Existing Utility Ironwork
- Existing Lamp Standard
- Existing ESB pole
- Existing Telecom pole
- Existing Cobblelock Footpath
- Existing Concrete Footpath
- Existing Macadam Footpath
- Existing Wall
- Existing Kerb
- Existing Dropped Kerb
- Existing Cobblelock Footpath
- SV Existing Sluice Valve
- AV Existing Air Valve
- G Existing Gulley
- Proposed Cobblelock Footpath
- Proposed Kerb
- Proposed Dropped Kerb
- Proposed Raised Table
- G Proposed Gulley
- Proposed BUFF Tactile Paving

Rev.	Date.	Description.	By.	App.

ekce
enda kirwan consulting engineering ltd.
fruithill,
dungarvan,
co. waterford
tel 058 43963
mob 086 2337434
email info@ekce.ie
web www.ekce.ie

Client: WATERFORD CITY & COUNTY COUNCIL

Job: WCCC 19/332 - Kill Village Enhancement & Ancillary Works

Drg title: Site Layout - Raised Table

Scale:	Drn:	Job No.	Drg. No.	Rev.
1:250 (A3)	EK	190807	101	1
Date: Aug.19	Chk: EK			